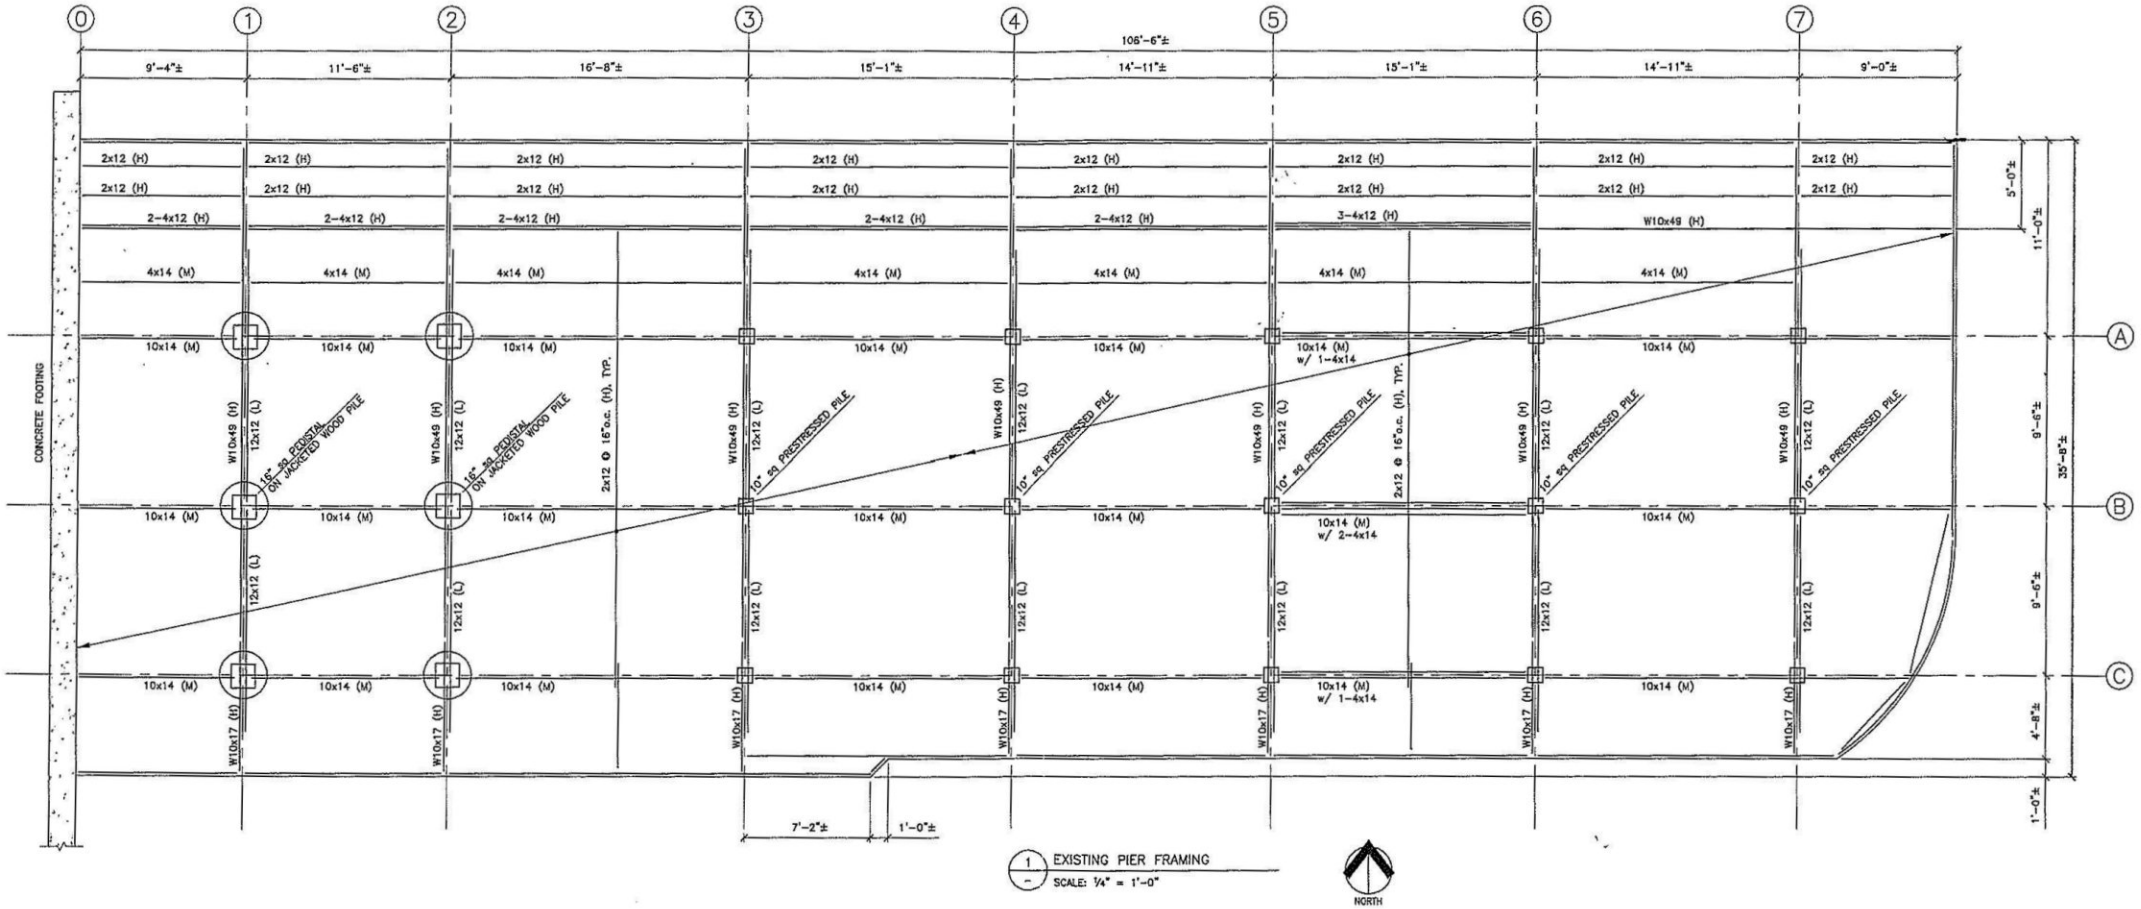

1 EXISTING PIER FRAMING
SCALE: 1/4" = 1'-0"

NORTH