8X16
8X18
9X20
8X22
8X24
4X26

924 LIN FT

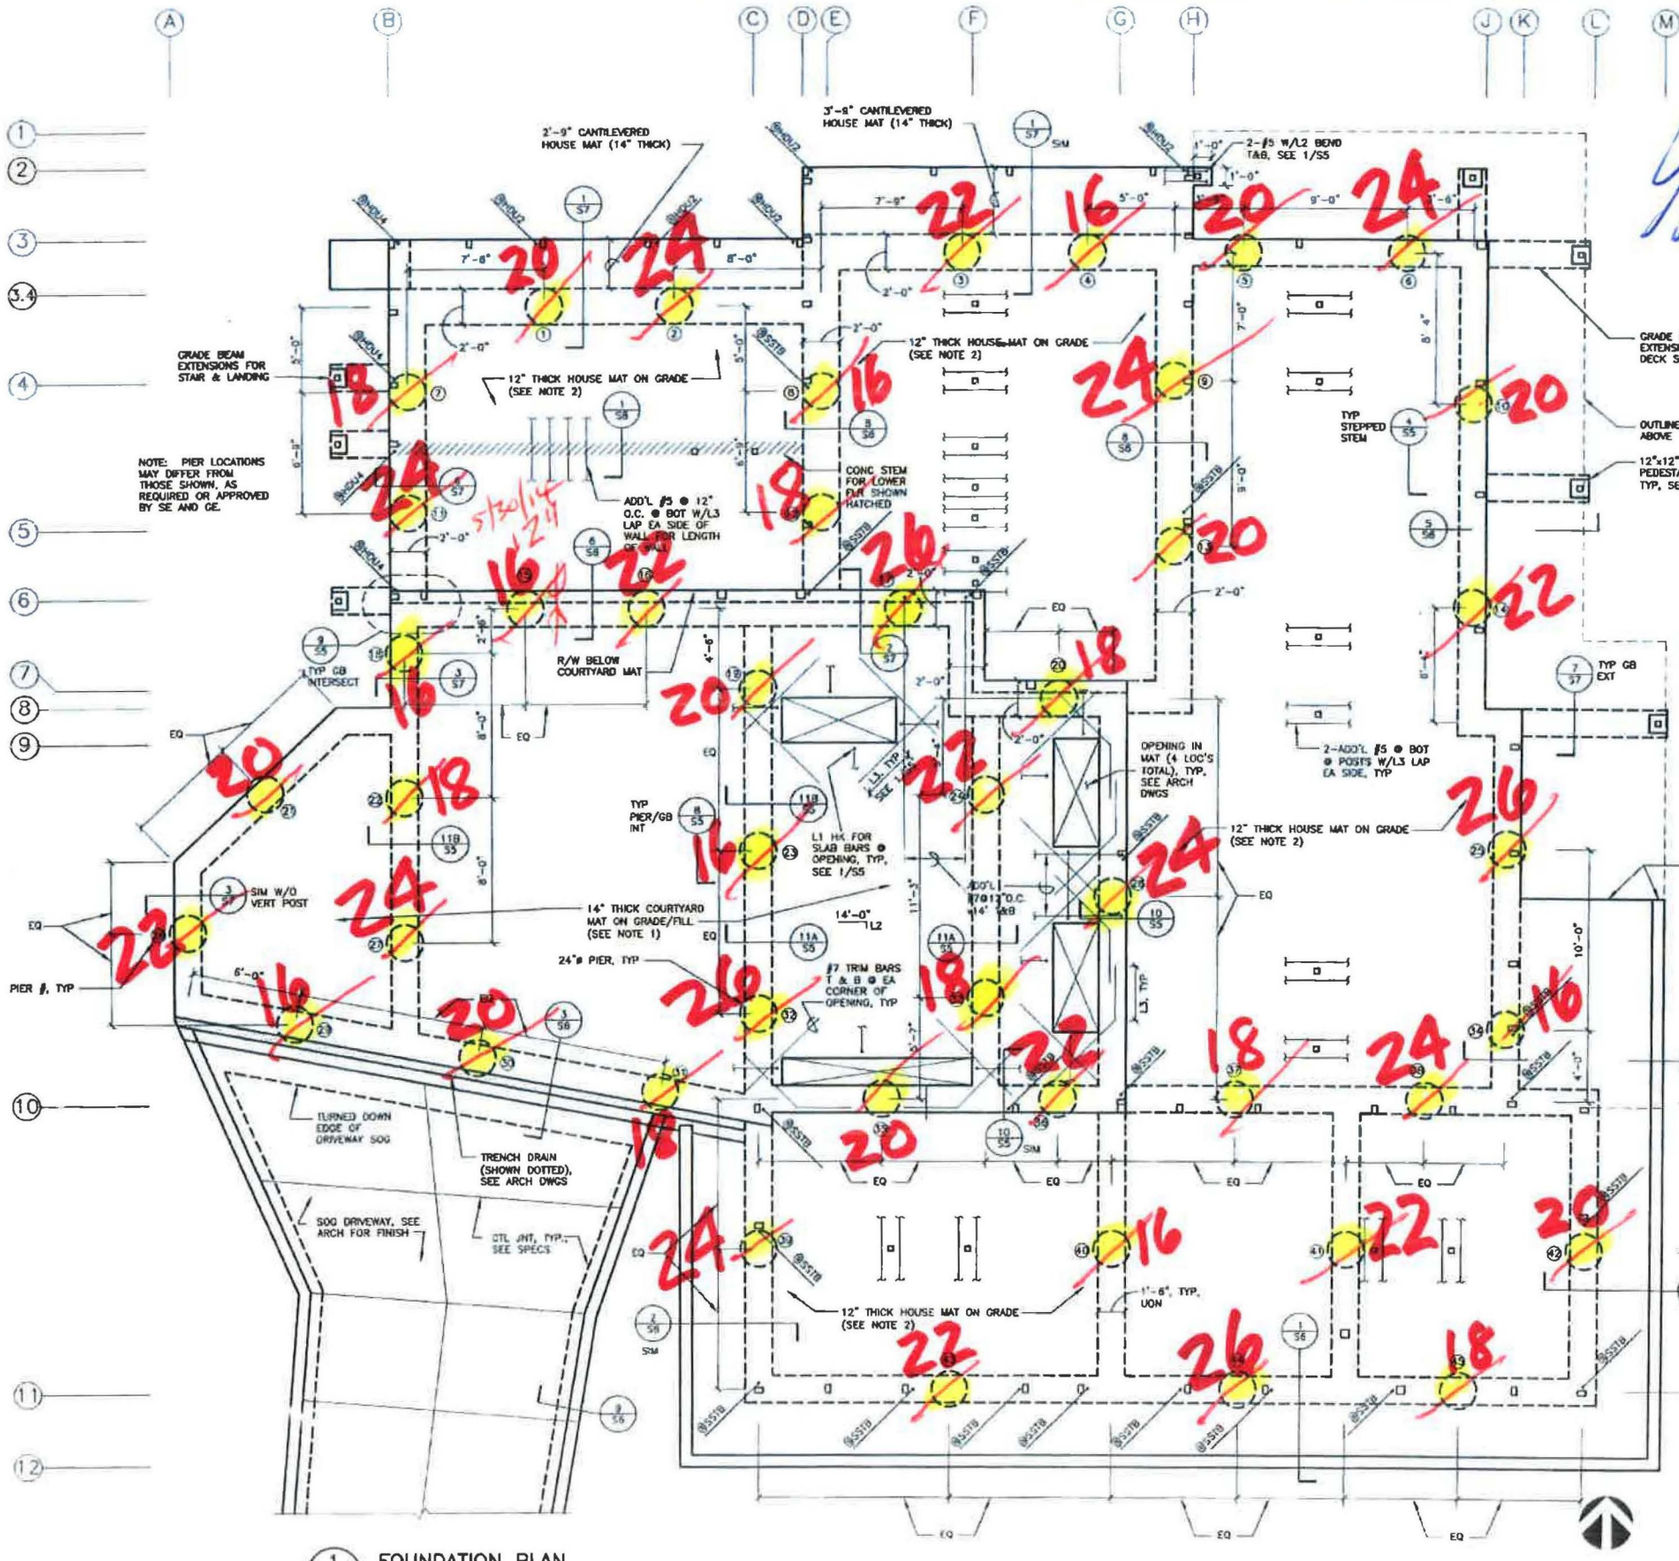

1/S2 FOUNDATION PLAN

1/4"=1'-0"

SHEET NOTES:

1. 14" THK MAT: #7 @ 12" O.C. T&B, EXCEPT AT CANTILEVER, SEE 1/S7.
2. 12" THK MAT: #5 @ 12" O.C. T&B.
3. ADD'L BARS REQ'D @ BOT @ BEARING WALLS & POSTS PER PLAN.

REGISTERED PROFESSIONAL ENGINEER LAWRENCE B. KARP No. 452 GEOTECHNICAL STATE OF CALIFORNIA

File: 1993_S2.DWG	
ISSUED FOR:	BY
PERMIT APPLICATION 4/22/2014	
REVISIONS:	

BRIAN ELLIS RAWLINSON, ARCHITECT
2161 SHATTUCK AVE., #307
BERKELEY, CA 94704
510 665-1500

LAWRENCE B. KARP, GEOTECHNICAL ENGINEER
100 TRES MESAS
ORINDA, CA 94563
925 254-1222

FOUNDATION PLAN

NEW SINGLE FAMILY DWELLING
RUTH AND GERALD VUREK
24 VALLECITO LANE
ORINDA, CALIFORNIA 94585

OWNERSHIP OF DOCUMENTS
THESE DRAWINGS AND SPECIFICATIONS, AS INSTRUMENTS OF PROFESSIONAL SERVICE, ARE THE PROPERTY OF JOSHUA B. KANDON + COMPANY STRUCTURAL ENGINEERS. THEY ARE NOT TO BE USED, IN WHOLE OR IN PART, FOR ANY OTHER PROJECT WITHOUT WRITTEN AUTHORIZATION FROM JOSHUA B. KANDON + COMPANY STRUCTURAL ENGINEERS.
COPYRIGHT 2014
JOSHUA B. KANDON + COMPANY STRUCTURAL ENGINEERS

Joshua B. Kandon + Co.
Structural Engineers
1014 Grand Street
Alameda, CA 94501
510 549-1892
www.jbkco.com

Date	4/18/2014
Scale	AS NOTED
Drawn	MG
Job	1993
Sheet	S2
	Of 10 Sheets