LAWRENCE B. KARP
CONSULTING ENGINEER

DATE 12/10/85 BY LBK
JOB 85208 SHEET 33

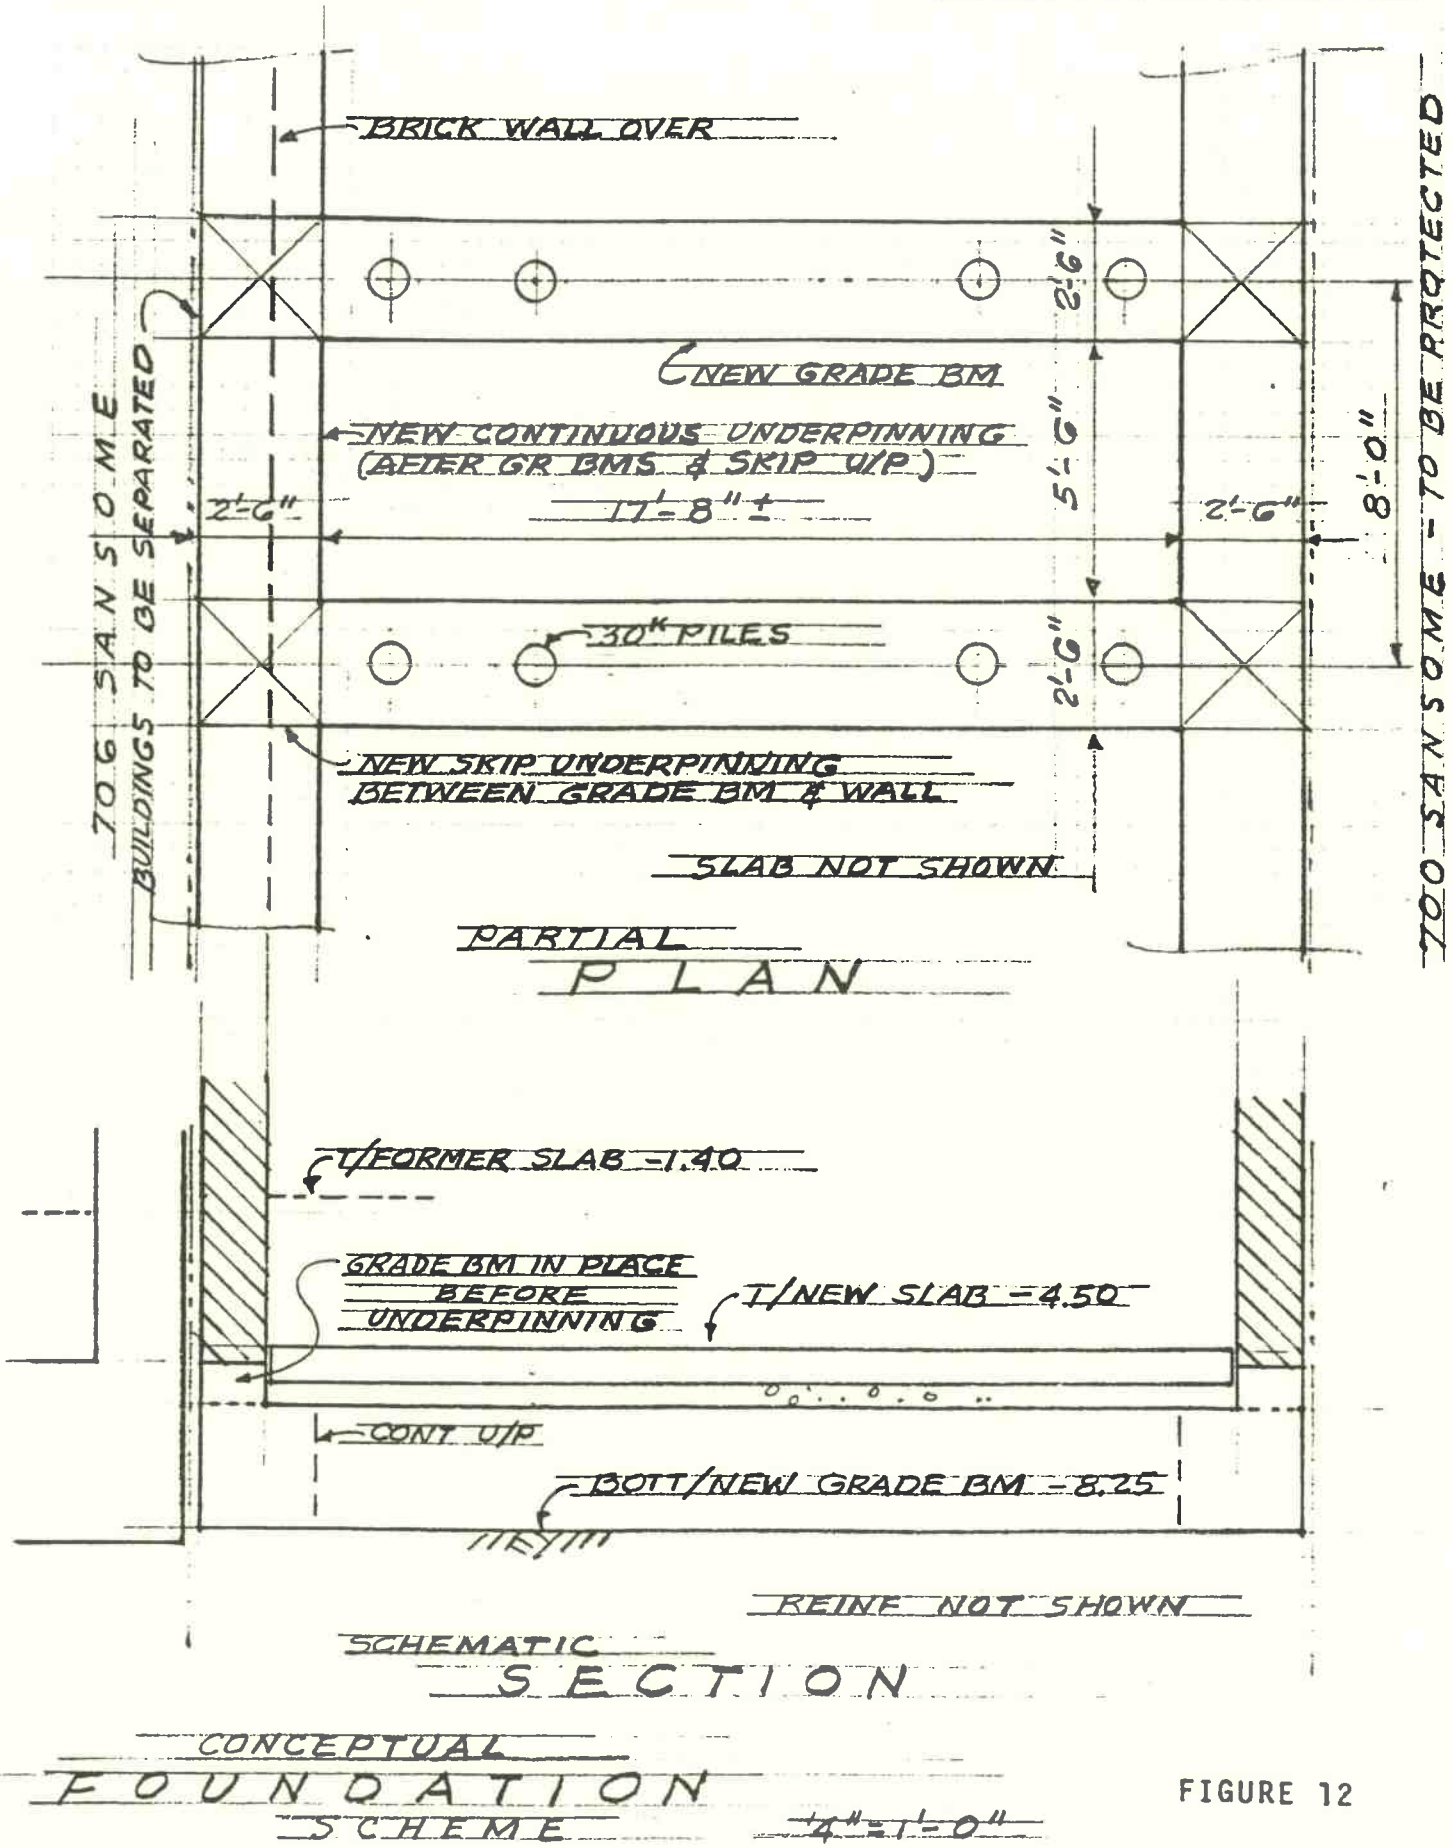

CONCEPTUAL
FOUNDATION
SCHEME

1/4" = 1'-0"

FIGURE 12