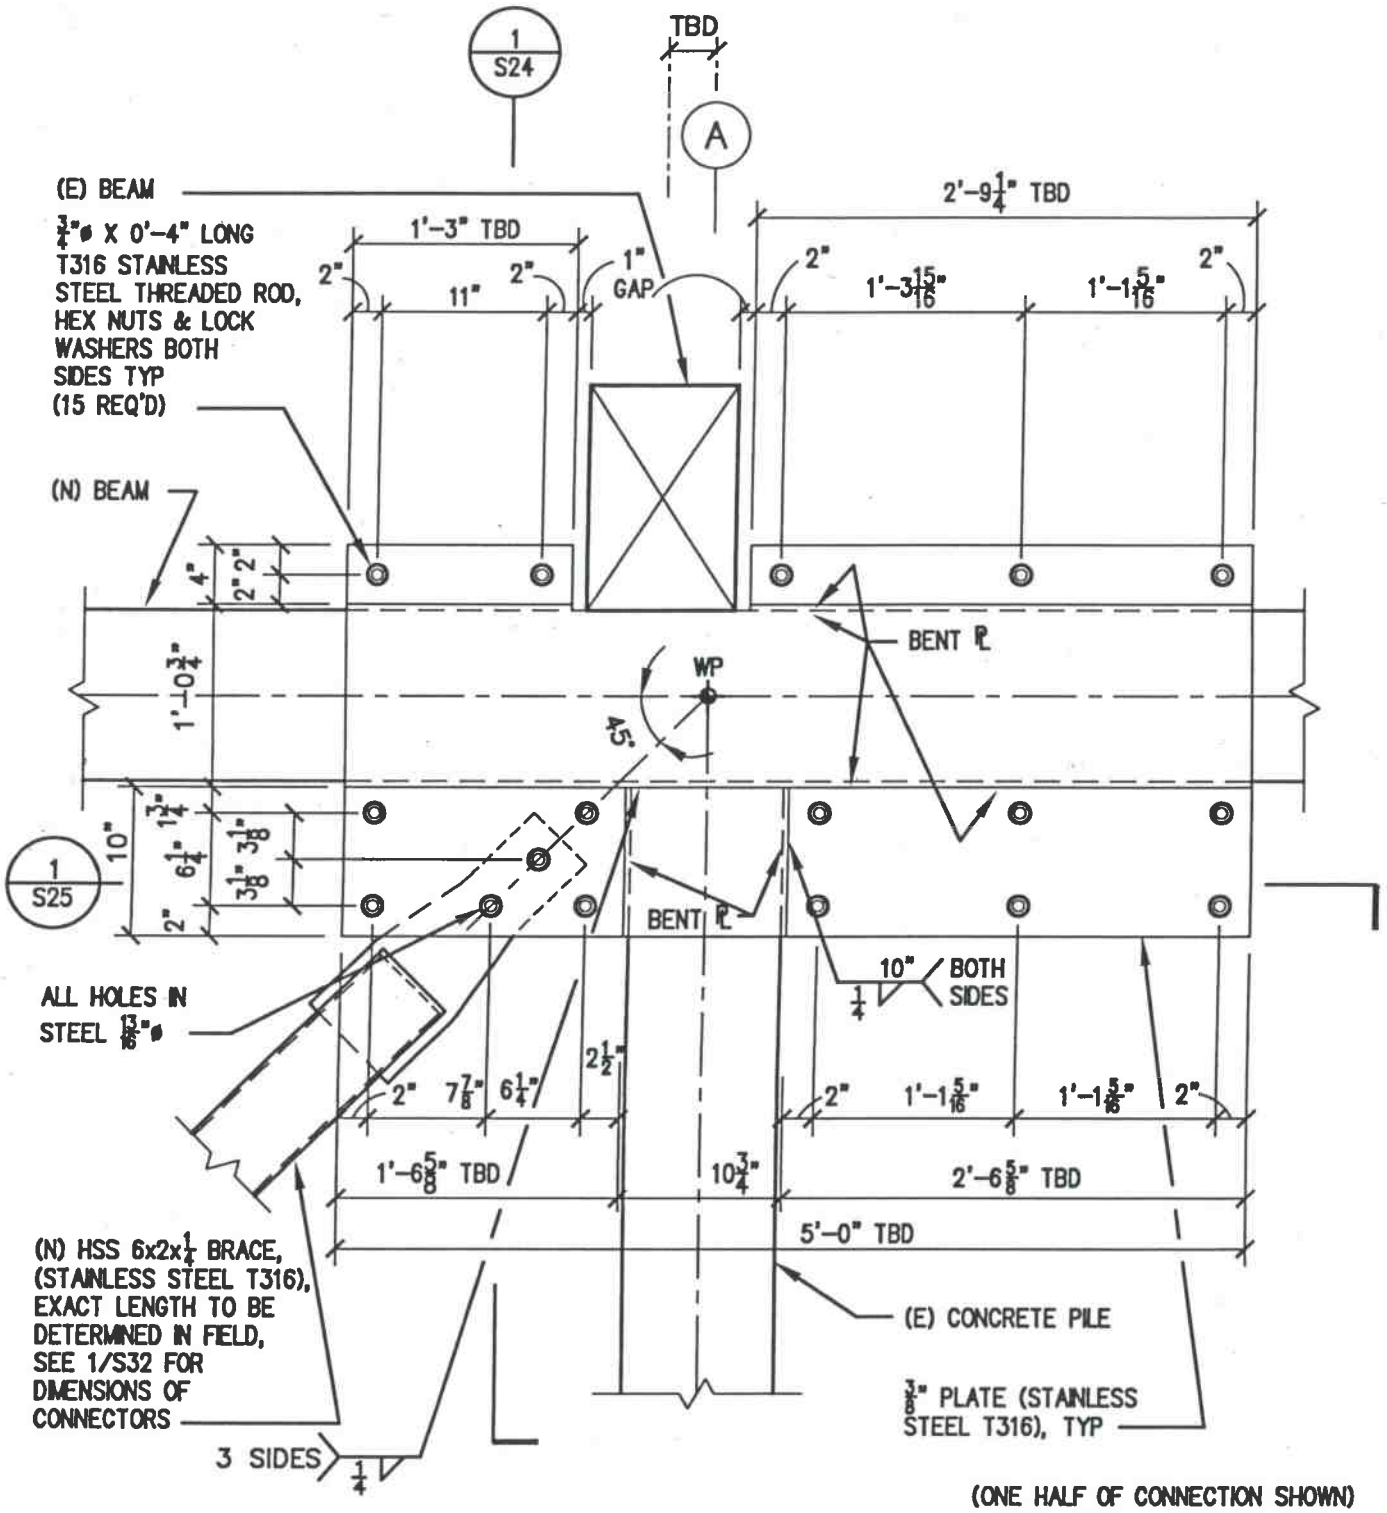

(ONE HALF OF CONNECTION SHOWN)
LOOKING EAST – OPPOSITE HAND

1/S23 CONNECTION AT GRID LINES 5–A – ELEV LOOKING WEST

Copyright © 2010 J. B. Kardon & L. B. Karp

1"=1'-0"