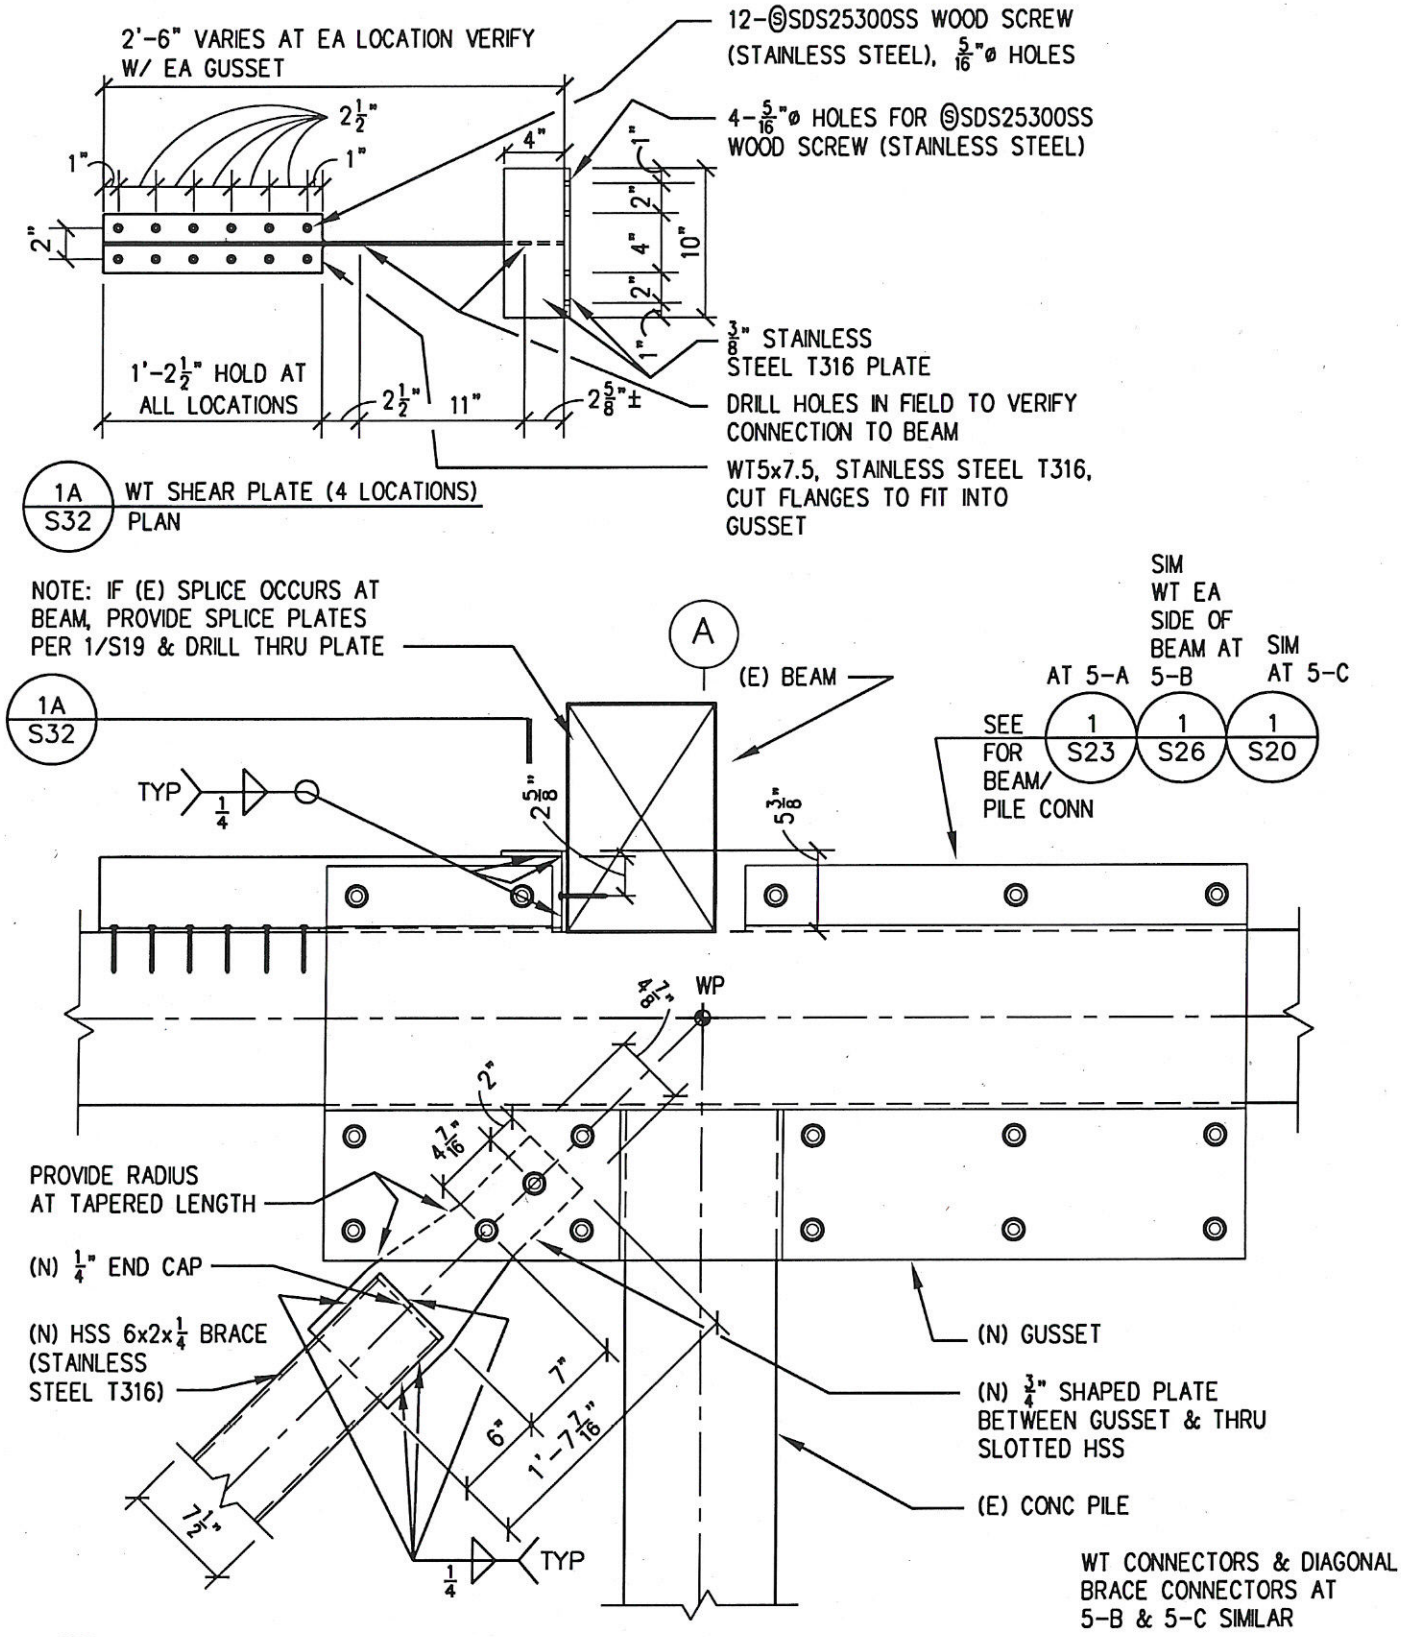

1/S32 BENT 5 DIAG BRACE CONN AT GRID LINES 5-A – ELEV LOOKING WEST

Copyright © 2010 J. B. Kardon and L. B. Karp
Revised 04/13/2010

1"=1'-0"